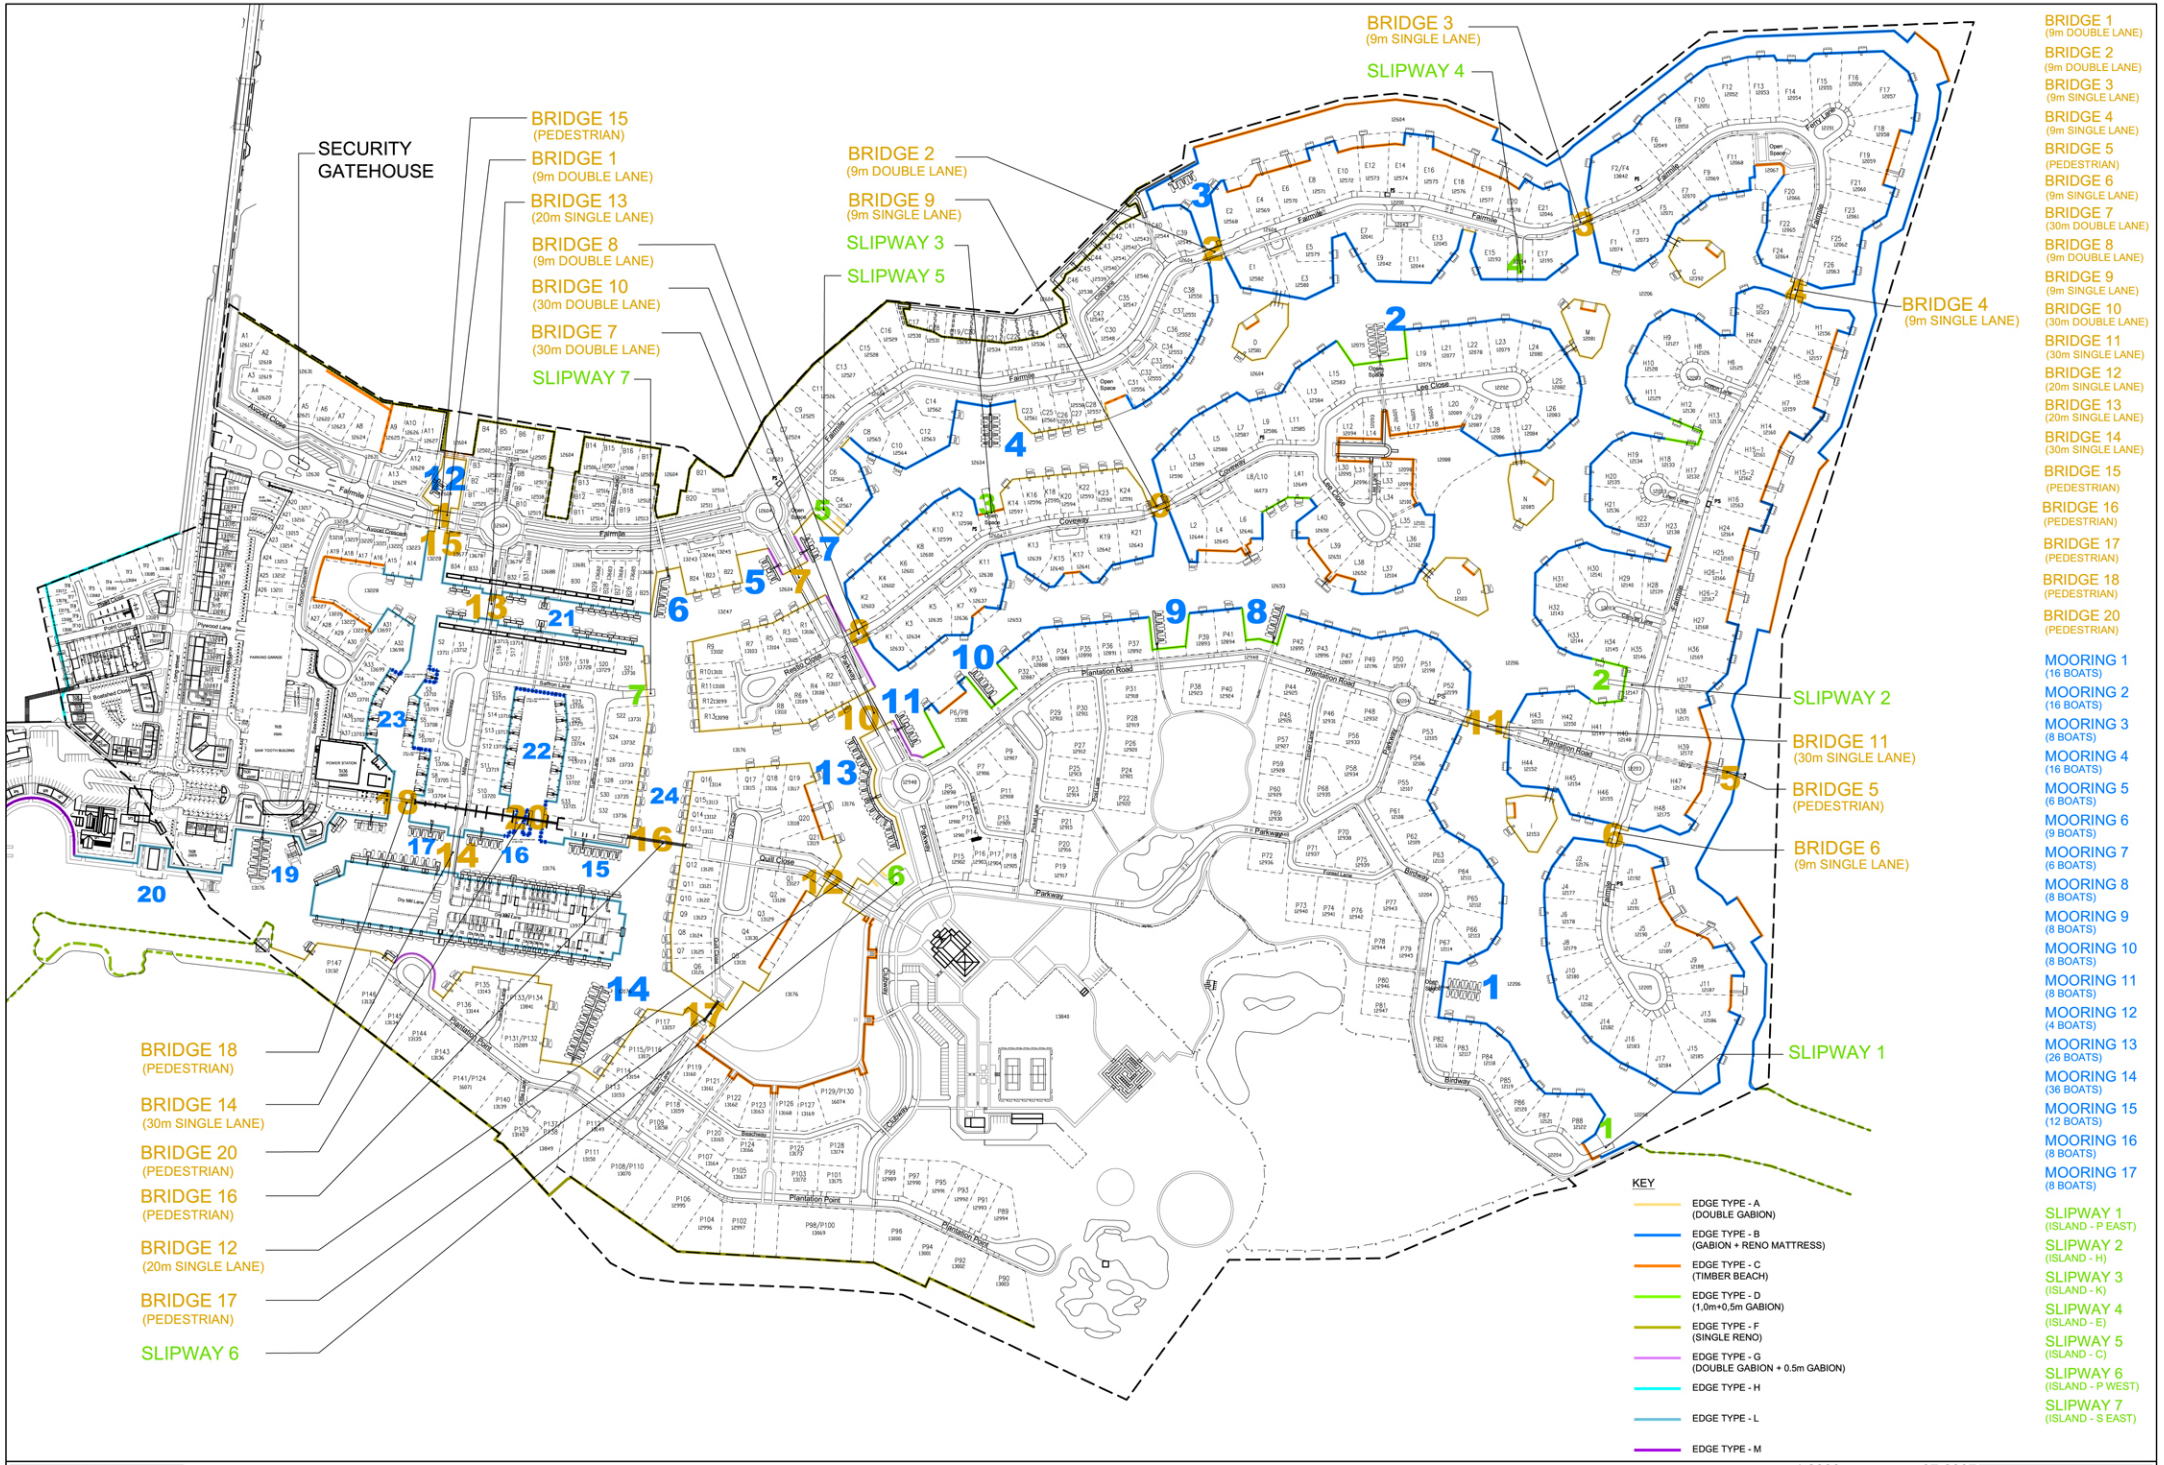

BRIDGE 1 (9m DOUBLE LANE)
BRIDGE 2 (9m DOUBLE LANE)
BRIDGE 3 (9m SINGLE LANE)
BRIDGE 4 (9m SINGLE LANE)
BRIDGE 5 (PEDESTRIAN)
BRIDGE 6 (9m SINGLE LANE)
BRIDGE 7 (30m DOUBLE LANE)
BRIDGE 8 (9m DOUBLE LANE)
BRIDGE 9 (9m SINGLE LANE)
BRIDGE 10 (30m DOUBLE LANE)
BRIDGE 11 (30m SINGLE LANE)
BRIDGE 12 (20m SINGLE LANE)
BRIDGE 13 (20m SINGLE LANE)
BRIDGE 14 (30m SINGLE LANE)
BRIDGE 15 (PEDESTRIAN)
BRIDGE 16 (PEDESTRIAN)
BRIDGE 17 (PEDESTRIAN)
BRIDGE 18 (PEDESTRIAN)
BRIDGE 20 (PEDESTRIAN)

MOORING 1 (16 BOATS)
MOORING 2 (16 BOATS)
MOORING 3 (8 BOATS)
MOORING 4 (16 BOATS)
MOORING 5 (6 BOATS)
MOORING 6 (9 BOATS)
MOORING 7 (6 BOATS)
MOORING 8 (8 BOATS)
MOORING 9 (8 BOATS)
MOORING 10 (8 BOATS)
MOORING 11 (8 BOATS)
MOORING 12 (4 BOATS)
MOORING 13 (26 BOATS)
MOORING 14 (36 BOATS)
MOORING 15 (12 BOATS)
MOORING 16 (8 BOATS)
MOORING 17 (8 BOATS)

SLIPWAY 1 (ISLAND - P EAST)
SLIPWAY 2 (ISLAND - H)
SLIPWAY 3 (ISLAND - K)
SLIPWAY 4 (ISLAND - E)
SLIPWAY 5 (ISLAND - C)
SLIPWAY 6 (ISLAND - P WEST)
SLIPWAY 7 (ISLAND - S EAST)

THE SEN ISLAND KNYSNA

INFORMATION - BRIDGES, SLIPWAYS & MOORINGS

DRAWING

1:2000
SCALE

07-2007
DATE

D02-0002-2037
DRAWING NO.

REV

CHRIS MULDER